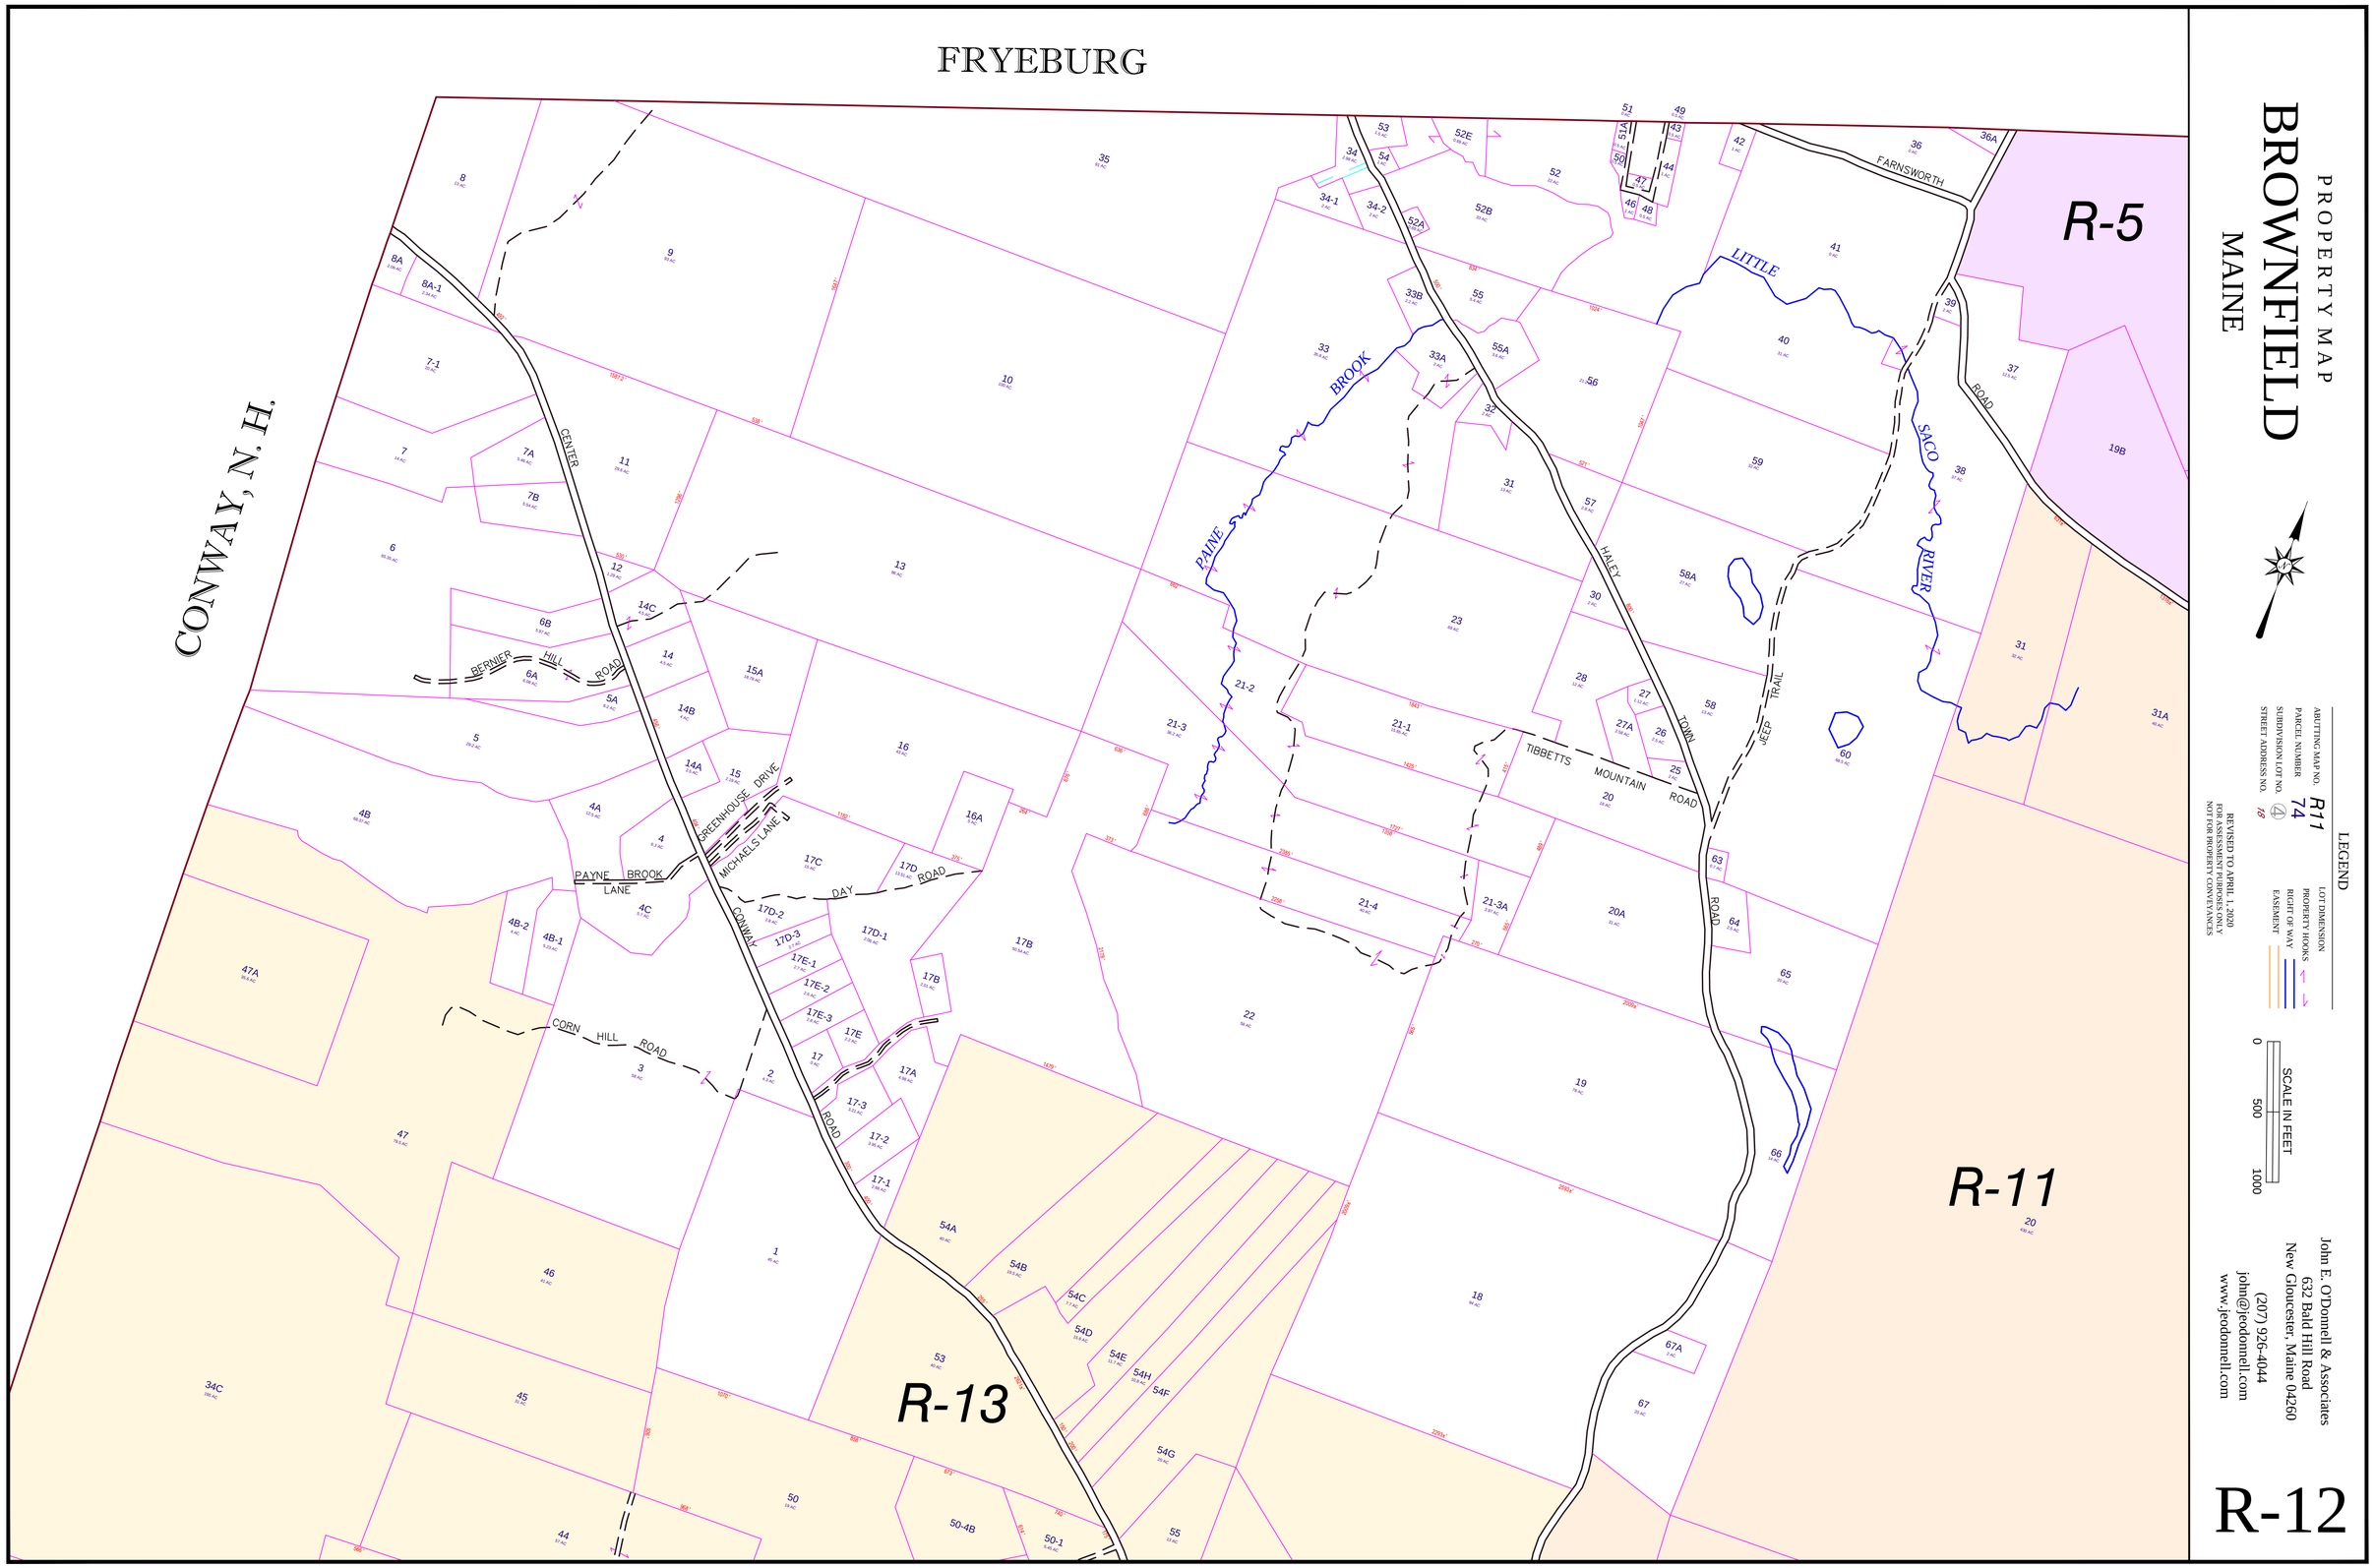
FRYEBURG
CONWAY, N. H.
R-5
R-11
R-13
R-12
PAINE BROOK
LITTLE SACO RIVER
FARNSWORTH ROAD
HALEY TOWN ROAD
JEEP TRAIL
TIBBETTS MOUNTAIN ROAD
CENTER CONWAY ROAD
BERNIER HILL ROAD
GREENHOUSE DRIVE
MICHAELS LANE
PAYNE BROOK LANE
DAY ROAD
CORN HILL ROAD
PROPERTY MAP
BROWNFIELD
MAINE
LEGEND
ABUTTING MAP NO. R11
PARCEL NUMBER 74
SUBDIVISION LOT NO.
STREET ADDRESS NO. 18
LOT DIMENSION
PROPERTY HOOKS
RIGHT OF WAY
EASEMENT
REVISED TO APRIL 1, 2020
FOR ASSESSMENT PURPOSES ONLY
NOT FOR PROPERTY CONVEYANCES
SCALE IN FEET
0 500 1000
John E. O'Donnell & Associates
632 Bald Hill Road
New Gloucester, Maine 04260
(207) 926-4044
john@jeodonnell.com
www.jeodonnell.com